Name of work: Maintenance of Underground drainage in W.no.10,12 Shettyhally sub division

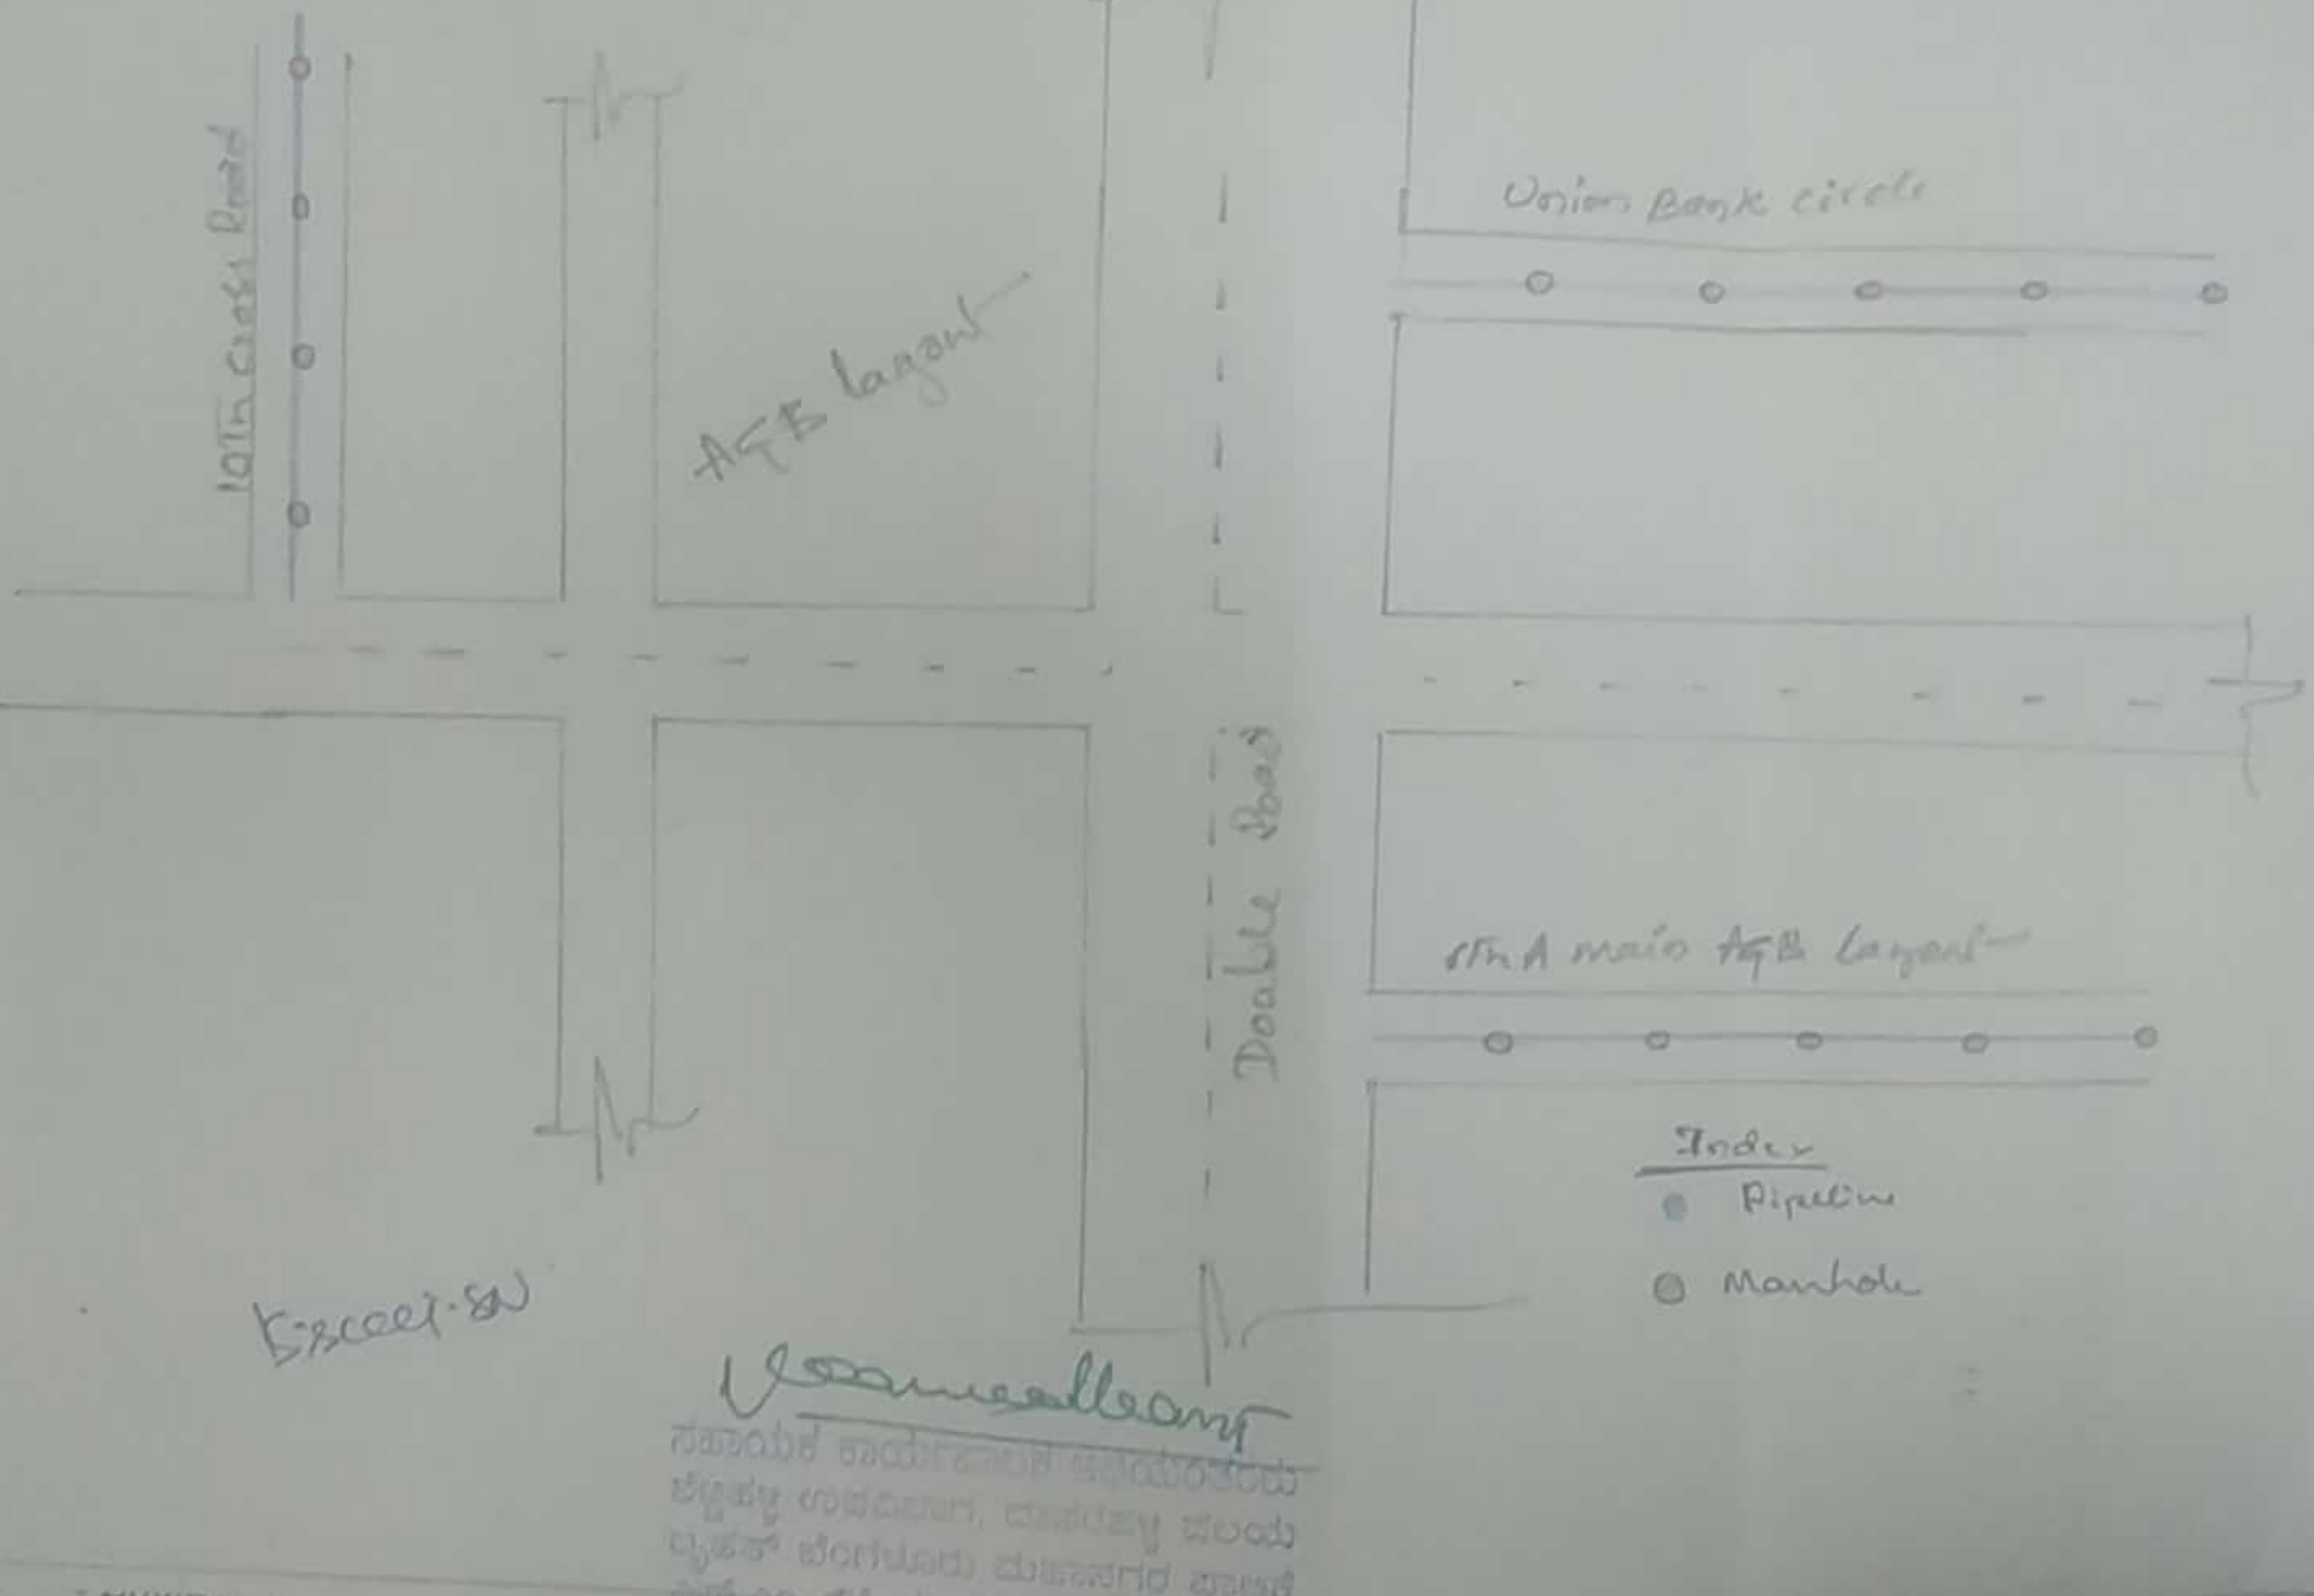

Veeresalagi